


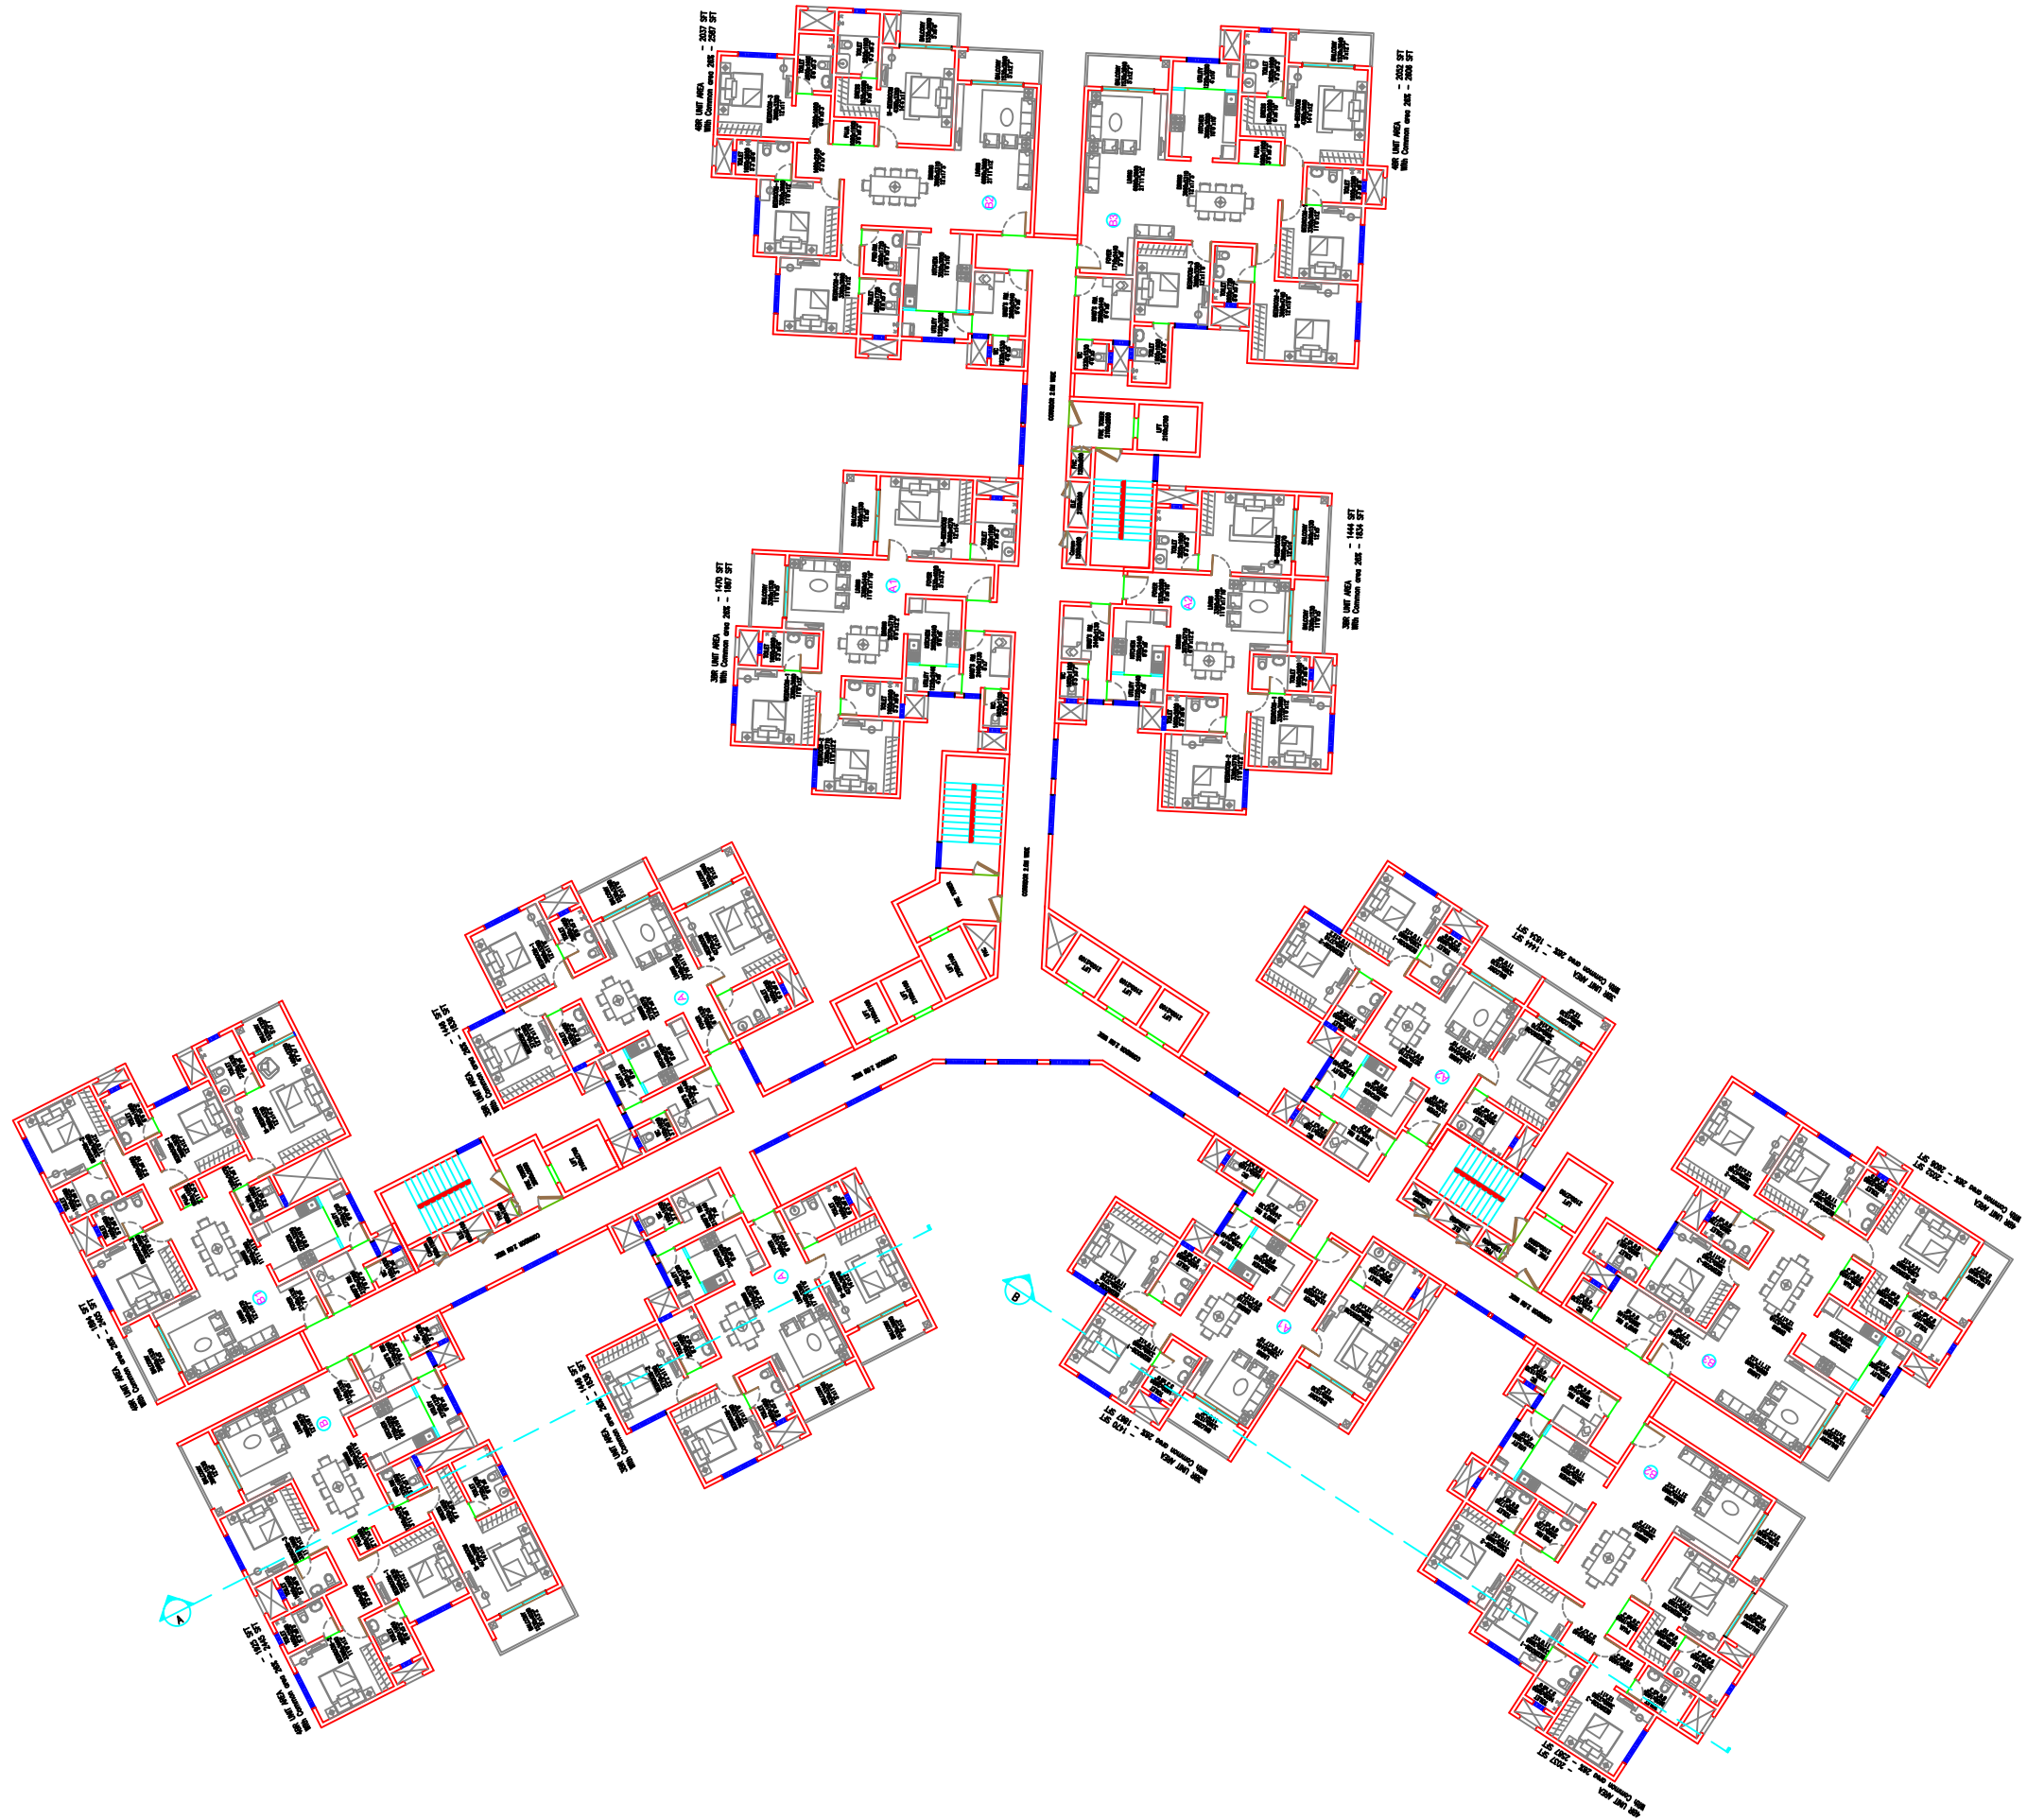

PROJECT BY :
BANGALORE DEV. AUTHORITY.
CLIENT :

PROJECT:
PROPOSED RESIDENTIAL APARTMENT
UNDER HOUSING SCHEME AT SY
NO.104 OF DODDATHOGURU
BANGALORE

TITLE:
TYPICAL TOWER PLAN (4BHK
& 3 BHK)

DRAWN BY:

CHECKED BY:

DATE: